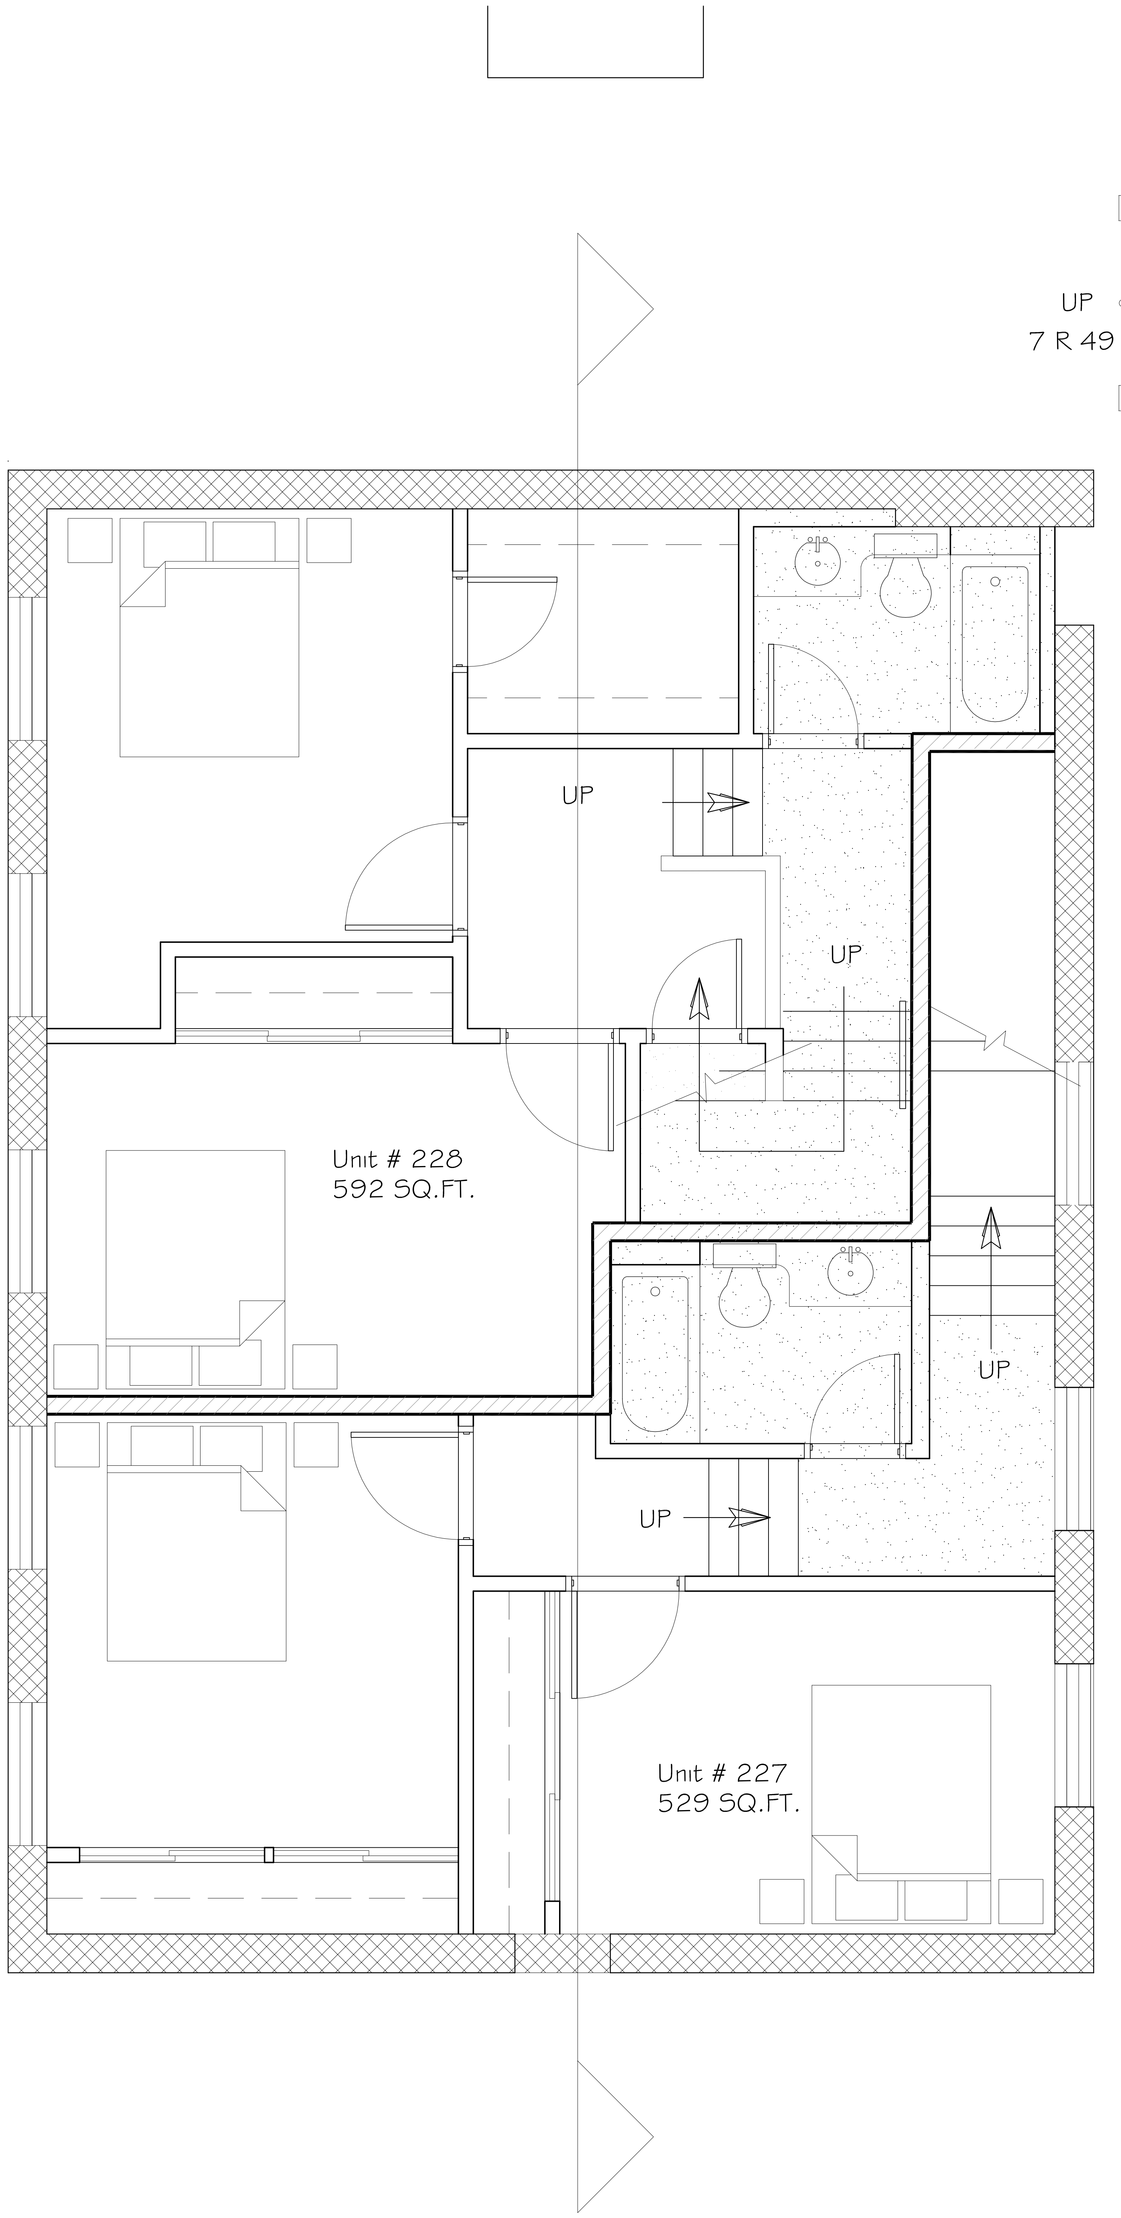

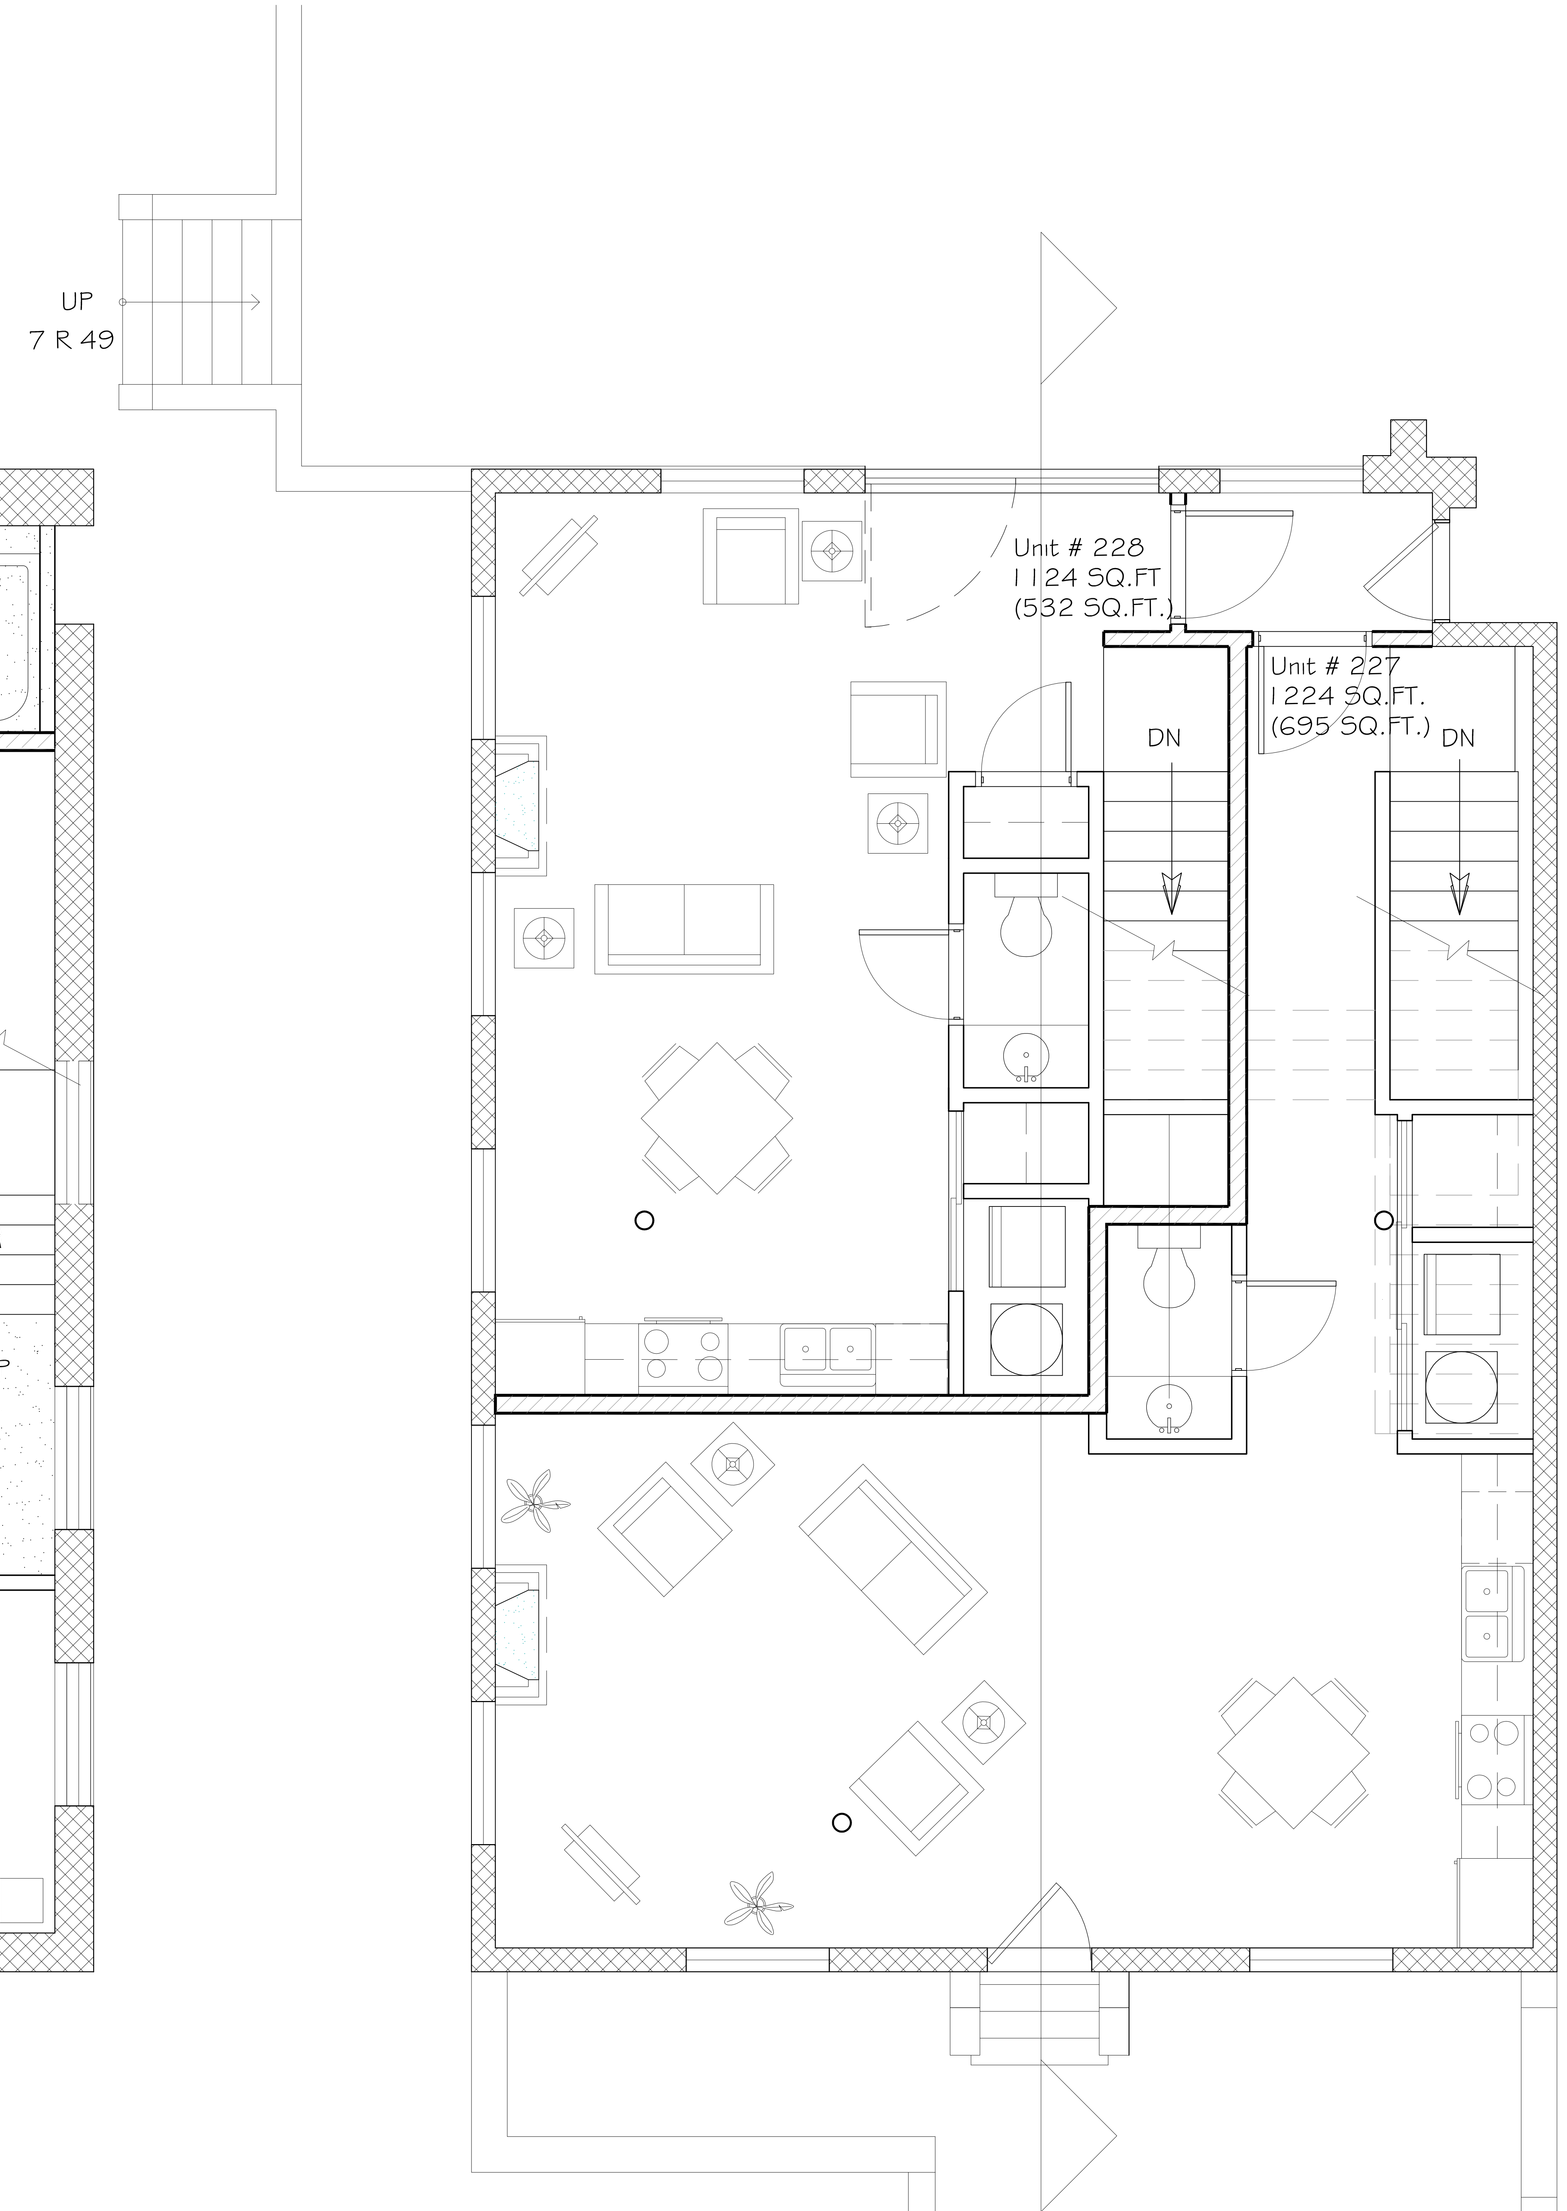

X
XX
FIRST LEVEL FLOOR PLAN
0 1' 2' 6'
SCALE: 1/2" = 1'-0"

X
XX
SECOND LEVEL FLOOR PLAN
0 1' 2' 6'
SCALE: 1/2" = 1'-0"

GENERAL NOTE OF VERIFICATION
ALL DIMENSIONS SHOULD BE FIELD VERIFIED PRIOR TO CONSTRUCTION

SANDVICK ARCHITECTS
1365 WEST SIXTH STREET CLEVELAND, OHIO 44113
(216) 623-0855 FAX NO. (216) 875-1814

ADAPTIVE REUSE AND HISTORIC PRESERVATION OF THE UNION GOSPEL PRESS

UNION GOSPEL PRESS

710 WEST JEFFERSON
CLEVELAND, OHIO 44113

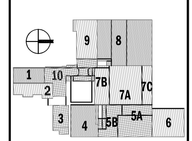

KEY PLAN

REVISIONS:
NO. DATE PURPOSE

JOB NUMBER: 461
CHECKED BY: J E S
DRAWN BY:
ISSUE DATE: JANUARY 2006
SEAL:

STATE OF OHIO
JONATHAN SANDVICK
7209
REGISTERED ARCHITECT

TITLE:
FIRST & SECOND LEVEL FLOOR PLANS

DRAWING NUMBER:
XX.X

© 2004 SANDVICK ARCHITECTS INC.